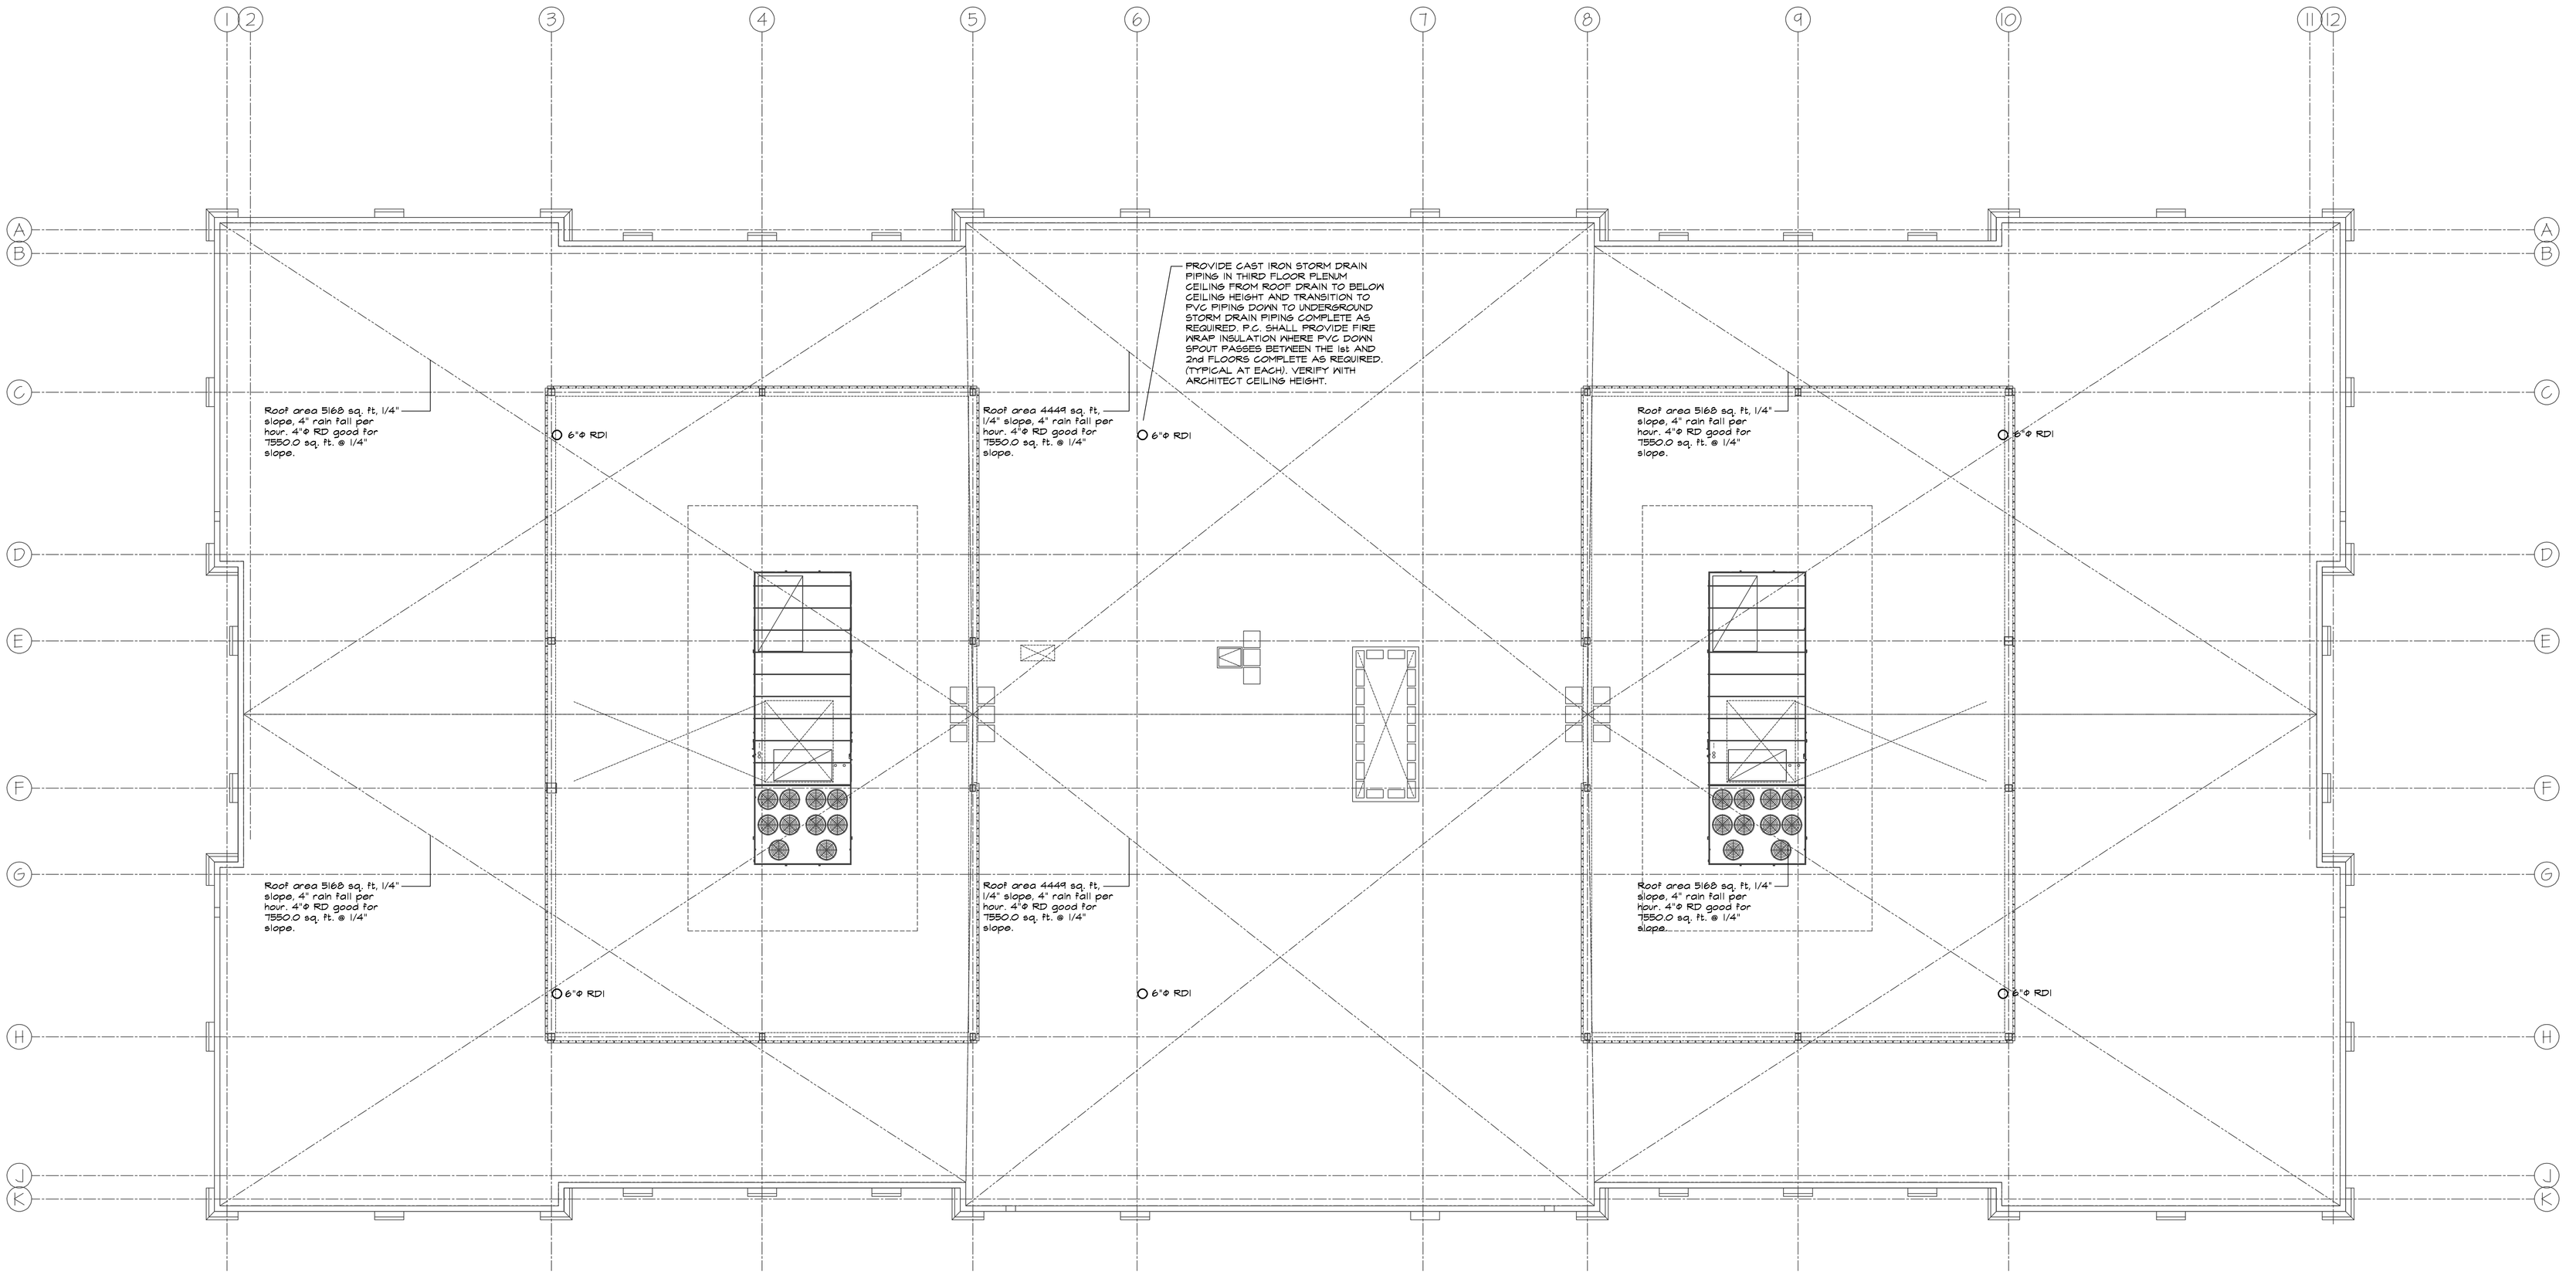

ROOF PLAN - PLUMBING

Scale: 1/8" = 1'-0"

consulting engineers for the construction industry

Wm. J. Hoekstra Engineers, Inc.

HEATING AIR-CONDITIONING PLUMBING ELECTRICAL

5600 West 120th Street Alsip, IL 60803

(708) 389-5558 fax (708) 389-8293

120 HARVESTER DRIVE

THREE STORY OFFICE (SHELL) BUILDING

N.E. CORNER of HARVESTER DRIVE & FRONTAGE ROAD, BURR RIDGE, ILLINOIS

A DEVELOPMENT FOR MARS EQUITIES, INC.

No.	DATE	REVISION DESCRIPTION	No.	DATE	REVISION DESCRIPTION
1	5-31-06	For Permit			

DATE

JOB NUMBER

SHEET No.

P104

11/16/2006 03:59:57 PM