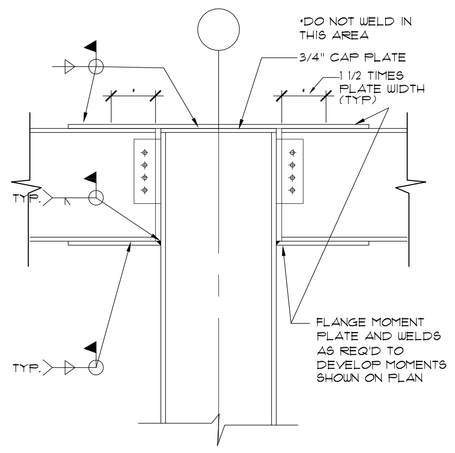

MOMENT CONNECTION 1
SCALE 3/4"=1'-0"

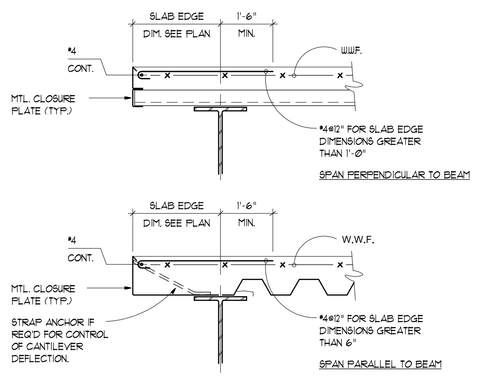

SECTION 2
SCALE 3/4"=1'-0"

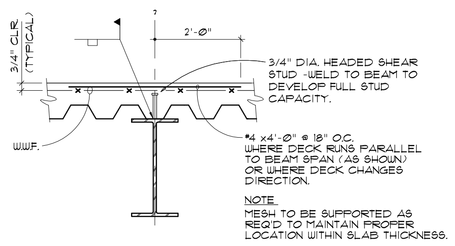

SECTION 3
SCALE 3/4"=1'-0"

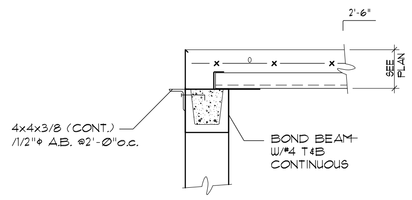

ELEVATOR SLAB EDGE 4
SCALE 3/4"=1'-0"

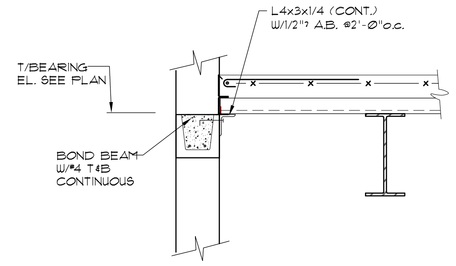

SECTION 5
SCALE 3/4"=1'-0"

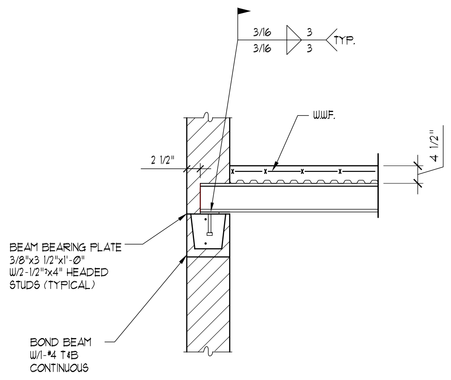

SECTION 6
SCALE 3/4"=1'-0"

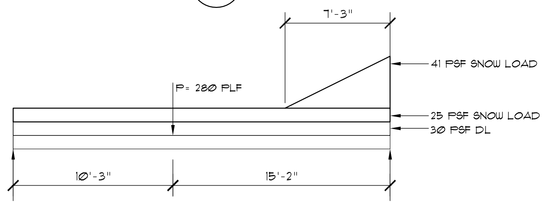

SP1 JOIST DIAGRAM
SP1B JOIST DIAGRAM-OPP HAND

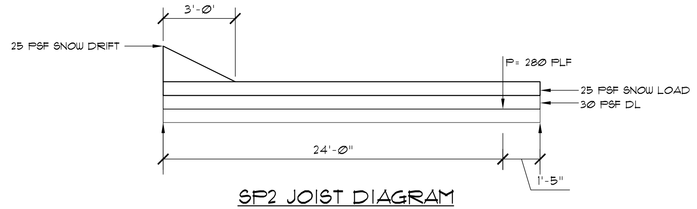

SP2 JOIST DIAGRAM
SP2B JOIST DIAGRAM-OPP HAND

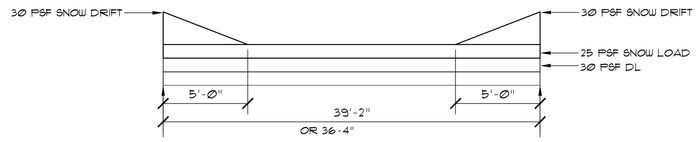

SP3 JOIST DIAGRAM
SP3B JOIST DIAGRAM-OPP HAND

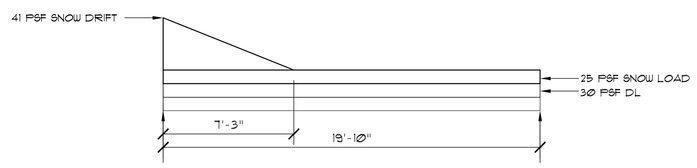

SP4 JOIST DIAGRAM
SP4B JOIST DIAGRAM-OPP HAND

JOIST DIAGRAMS 7
SCALE 3/4"=1'-0"

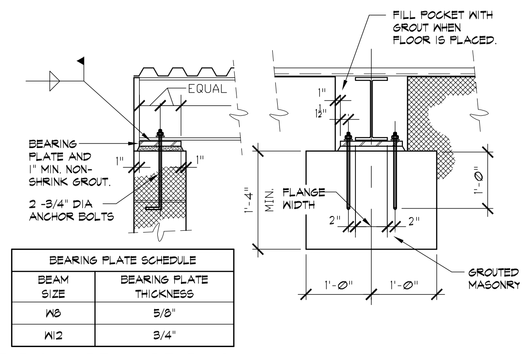

BEARING PLATE SCHEDULE	
BEAM SIZE	BEARING PLATE THICKNESS
W8	5/8"
W12	3/4"

TYPICAL BEAM BEARING ON MASONRY WALL

SECTION 8
SCALE 3/4"=1'-0"

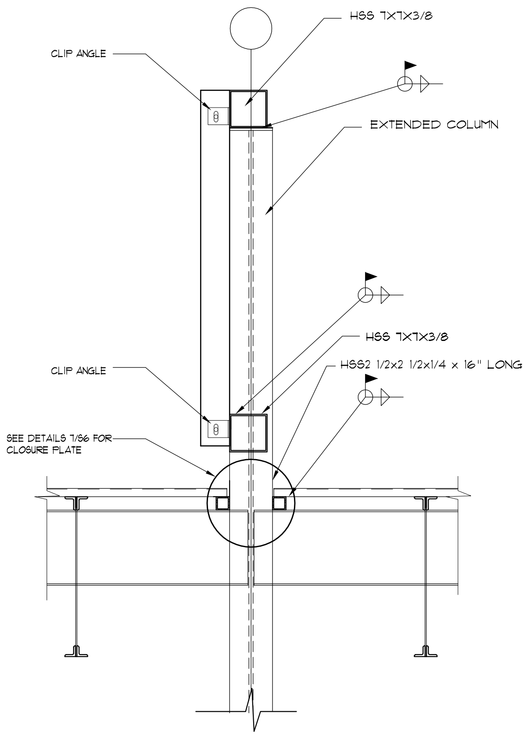

SECTION 9
SCALE 3/4"=1'-0"

STRUCTURES UNLIMITED
STRUCTURAL ENGINEERS
2604 BRIDLEWOOD LANE
CRYSTAL LAKE, ILLINOIS 60012
(815)444-6424 PHONE
(815)444-6297 FAX
PROFESSIONAL DESIGN FIRM
STRUCTURAL ENGINEERING CORP.
LICENSE NUMBER 184-003320
EXPIRATION 04/30/2007

EXP. DATE _____
DATE _____

TMA
Architects - Planners
Timothy Morgan Associates
200 Tri-State International Center
Suite 100
Lincolnshire, Illinois 60069
847-374-0058 phone
847-374-0057 fax
51 E. 42nd. Street
Suite 309
New York, New York 10022
212-661-9741 phone
212-661-9742 fax

© COPYRIGHT 2006 - Timothy Morgan Assoicates
ALL RIGHTS RESERVED. THESE DOCUMENTS MAY NOT BE REPRODUCED IN WHOLE OR IN PART WITHOUT EXPRESS WRITTEN CONSENT OF Timothy Morgan Associates.

"I hereby certify under oath that these plans were prepared by me or under my direct supervision, that I am familiar with the codes and ordinances of the Village of Burr Ridge, and to the best of my knowledge comply with the Building Ordinance, Zoning Ordinance and other applicable codes and ordinances of the Village of Burr Ridge, Illinois."

MARS EQUITIES THREE STORY OFFICE
THE RIDGE - PHASE 2 - BUILDING 'C'
N.E. CORNER of HARVESTER DRIVE & FRONTAGE ROAD
BURR RIDGE, ILLINOIS

No.	DATE	REVISION DESCRIPTION	No.	DATE	REVISION DESCRIPTION
	6/1/06	ISSUE FOR PERMIT			

DATE 04/05/06
JOB NUMBER 06-015

FRAMING DETAILS

SHEET No. S7